Leighton-Linslade Exemplar proposals

Speed limit amendments

Drawn:	AS	Preliminary						Original Drg Size : A0	Dimensions : m
Design:	AS	For comment	✓					Scale : 1:1000	Copyright © Amey/CBC
Chkd:	GPB	For tender							
Appd:	NOT	For construction						Drawing No	Rev
Date:	16-2-12	As constructed						502361-001-002	
		Other		Rev	Revision details	Chkd	Appd	Date	

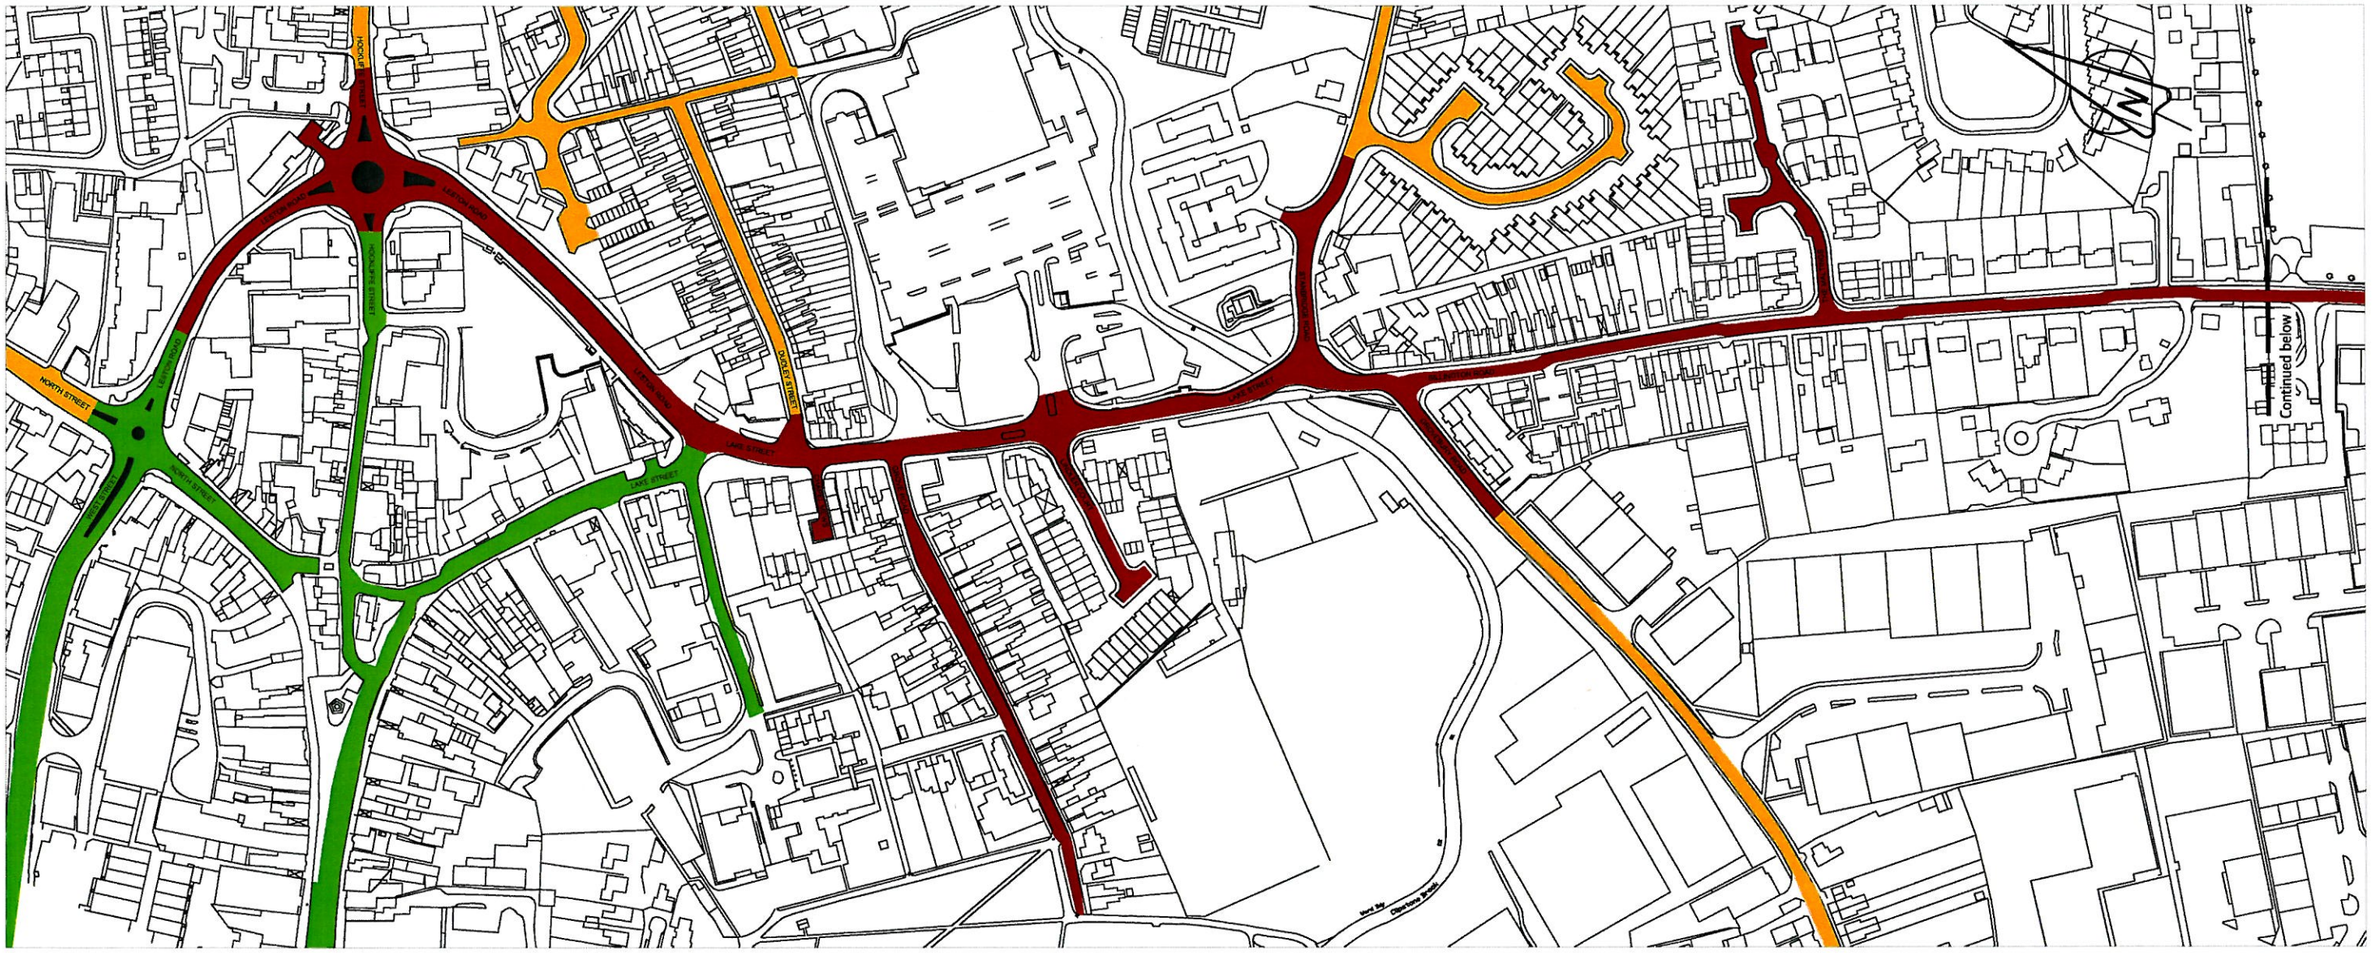

KEY:

- Proposed 20mph (existing 30mph)
- Existing 20mph to remain
- Existing 30mph to remain

Reproduced from the
ORDNANCE SURVEY MAPPING
with the permission of the Controller of
Her Majesty's Stationery Office.
Crown Copyright.
Unauthorised reproduction infringes Crown
Copyright and may lead to prosecution
or civil proceedings.
Reproduced by Central Bedfordshire Council,
Priory House, Monks Walk, Chicksands, Shefford. SG17 5TQ
Licence No. 100049029 (LA2009)

my journey

www.centralbedfordshire.gov.uk/myjourney

Central Bedfordshire Council and Amey
Working in partnership